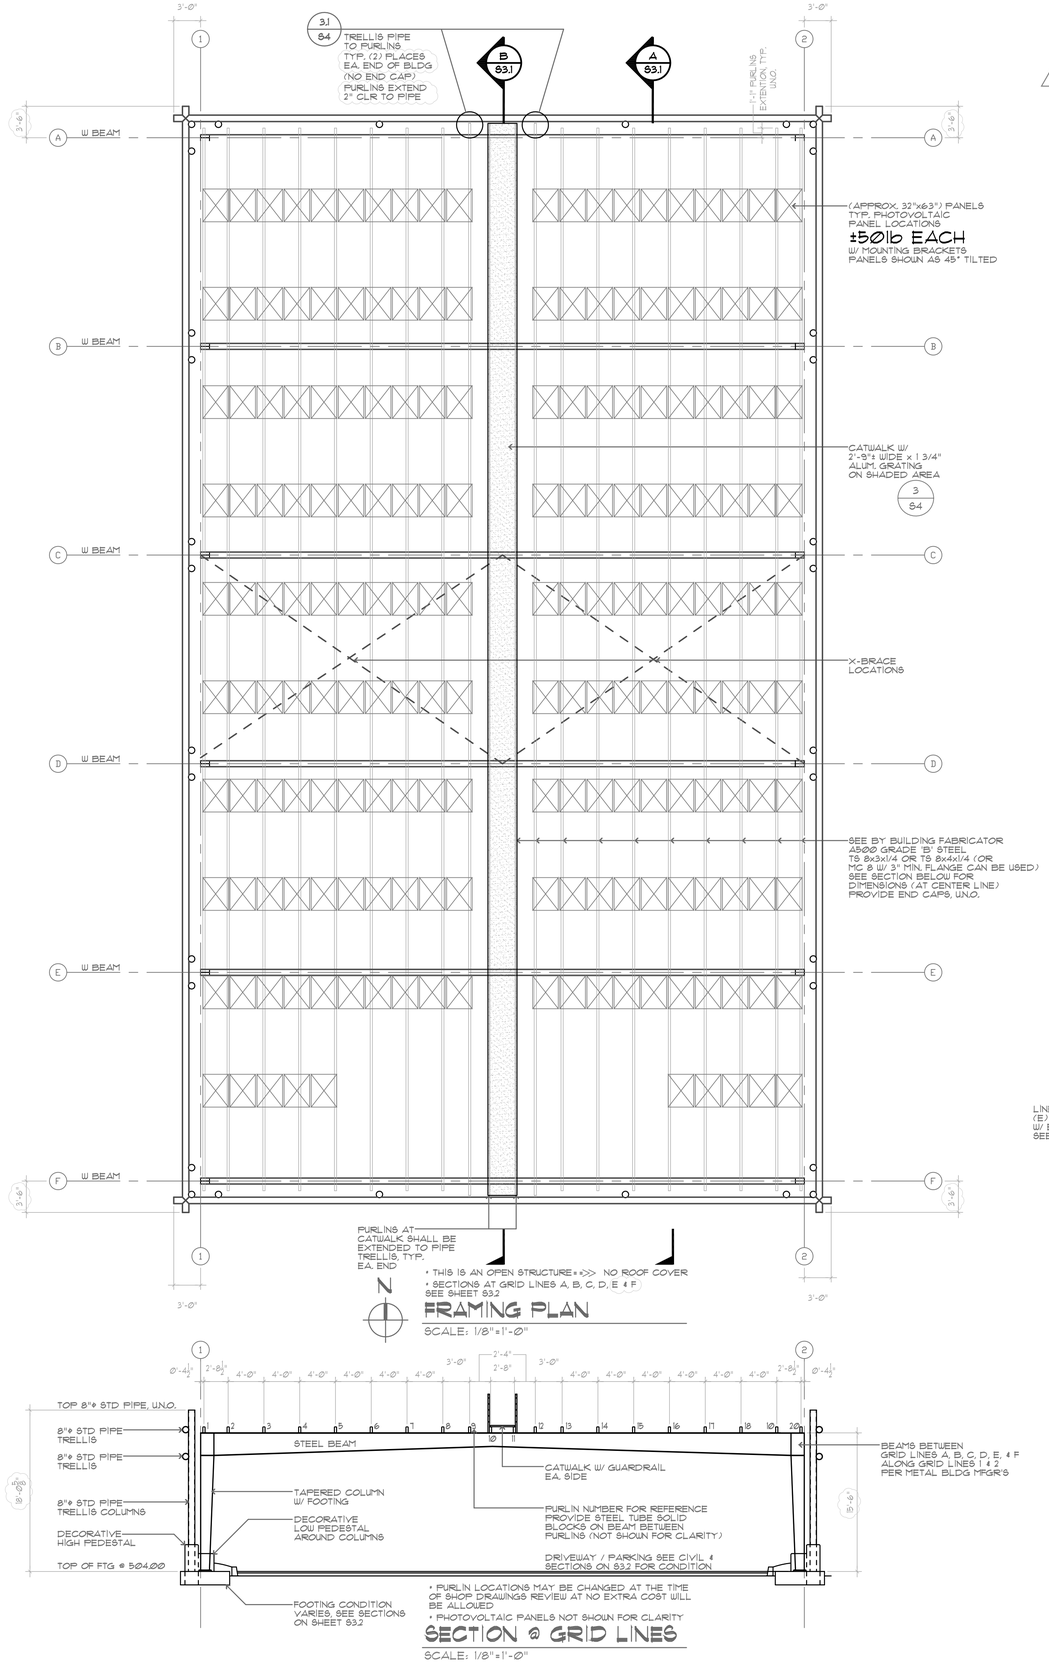

Ronald Beyer Architect

Lakeside Plaza
2515 Park Marina Drive
Suite 205

Post Box 1154
Redding, Ca 96099

530 241 7067

Photovoltaic Panel Structure and Parking Addition

for The

Shasta Community Health Center

Located at

1035 Placer Street
Redding, Ca

06 JULY 2010 △2	S2
19 MAR. 2010	
23 DEC. 2009	
FOUNDATION PLAN, FRAMING PLAN	

LICENSED ARCHITECT RONALD TERRY BEYER C9195 REN. 11-11 STATE OF CALIFORNIA

THE DESIGNS AND DRAWINGS BY RONALD BEYER, ARCHITECT IS COPYRIGHTED AS CREATED. THEY ARE PROTECTED UNDER THE 1990 ARCHITECTURAL WORKS COPYRIGHT PROTECTION ACT. THE DRAWINGS AND DESIGNS CREATED UNDER THIS AGREEMENT MAY NOT BE REPRODUCED OR USED WITHOUT THE EXPRESSED WRITTEN PERMISSION OF RONALD BEYER, ARCHITECT.

© RONALD BEYER, ARCHITECT 2010.